A.F.E. No	Date Comp.	Description of Changes
8111	11-24-28	Removal of Tie # 238
82278	46	Ref. of Tie #237

PARCEL	GRANTOR	GRANTEE	INST.	DATE
B	Loyd E. Huskey	L&N RR Co.	Deed No. 14357	12-13-56

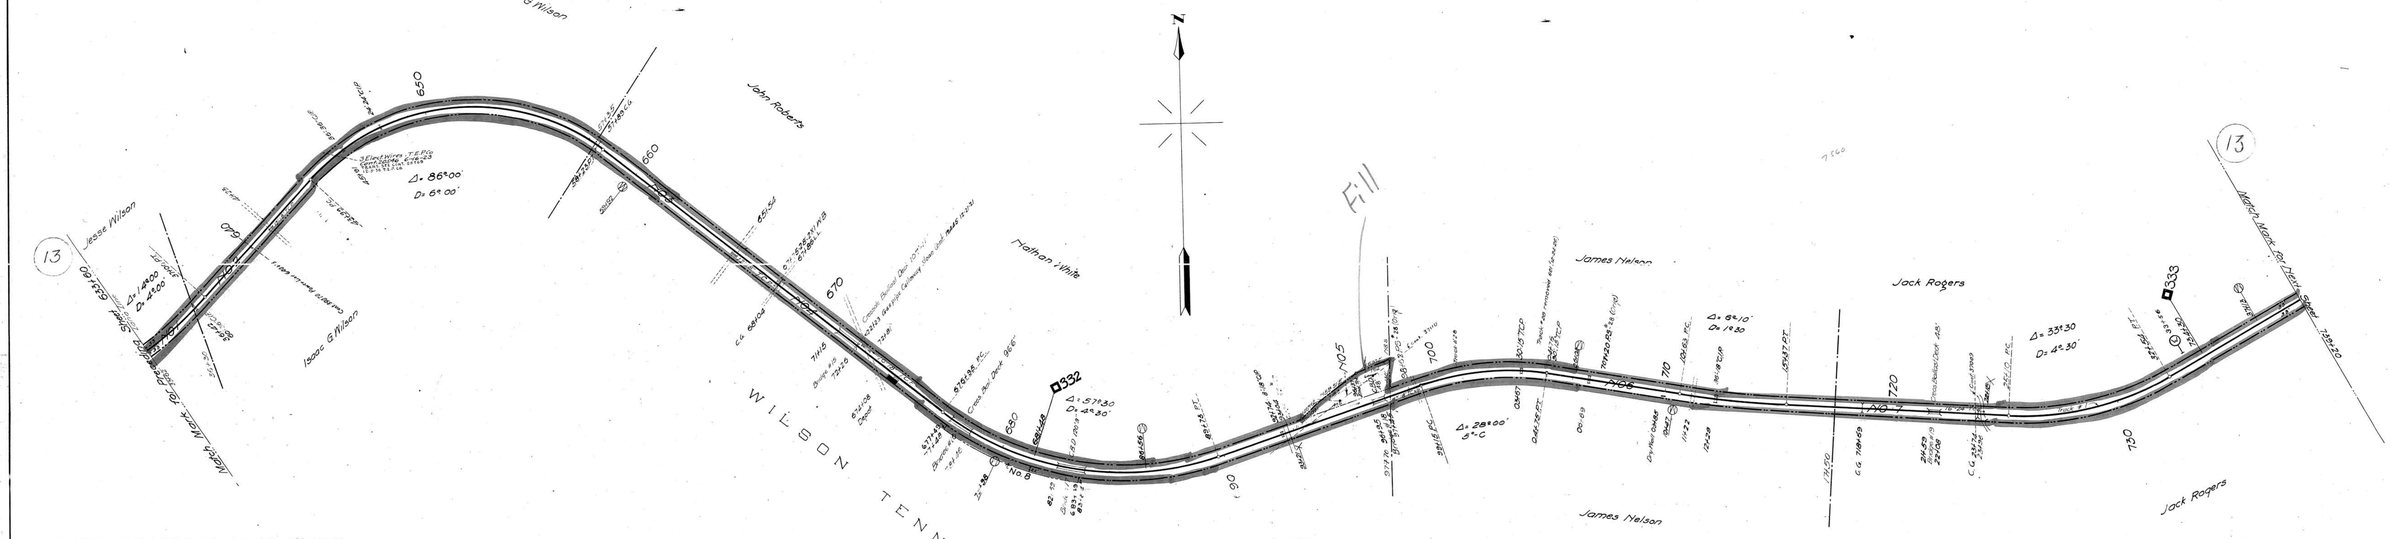

(cont. 725+41 - B 47, Bates Roberts, Devise of part Parcel E (Cons. 1-39)
Blok 1 Cons 27393 11-3-31 Hoke Roberts lease of part Par. E Cons 1926
" 27394 " " " Bates Heirs release of part of Parcel " Cons 3-40
" 30340 10-31-41 Fort Loudoun Elec. Coop. elec. wire over or under R.R. R/W
L.F. 35479 = 37009 12-28-48 Fort Loudoun Elec. Coop. Wire x-ing over at 3 fa. 723+60 CON 39 (2 poles, 3 guys)
L.F. 35479 = 37110 1-29-49 " " " " " " " " " "
" 35479 = 39078 4-19-51 " " " " " " " " " " 648+13

Sheet 7 of 7 of 13 of Knoxville Division Athens and Tellico Branch from Survey Station 633+60 to survey station 738+20

Valuation Engineer

062-002

RIGHT OF WAY AND TRACK MAP
LOUISVILLE AND NASHVILLE R. R. CO.
KNOXVILLE DIVISION
ATHENS AND TELLICO BRANCH
STATION 633+60 TO STATION 739+20
SCALE- 1 INCH = 200 FT. JUNE 30 1917.
OFFICE OF CHIEF ENGINEER
LOUISVILLE, KY.

V 290 7

MONROE CO. TENN.

29-C-7

5-3